new well 76785
plug well 76786

S14-E53-03

CORPS OF ENGINEERS, U. S. ARMY

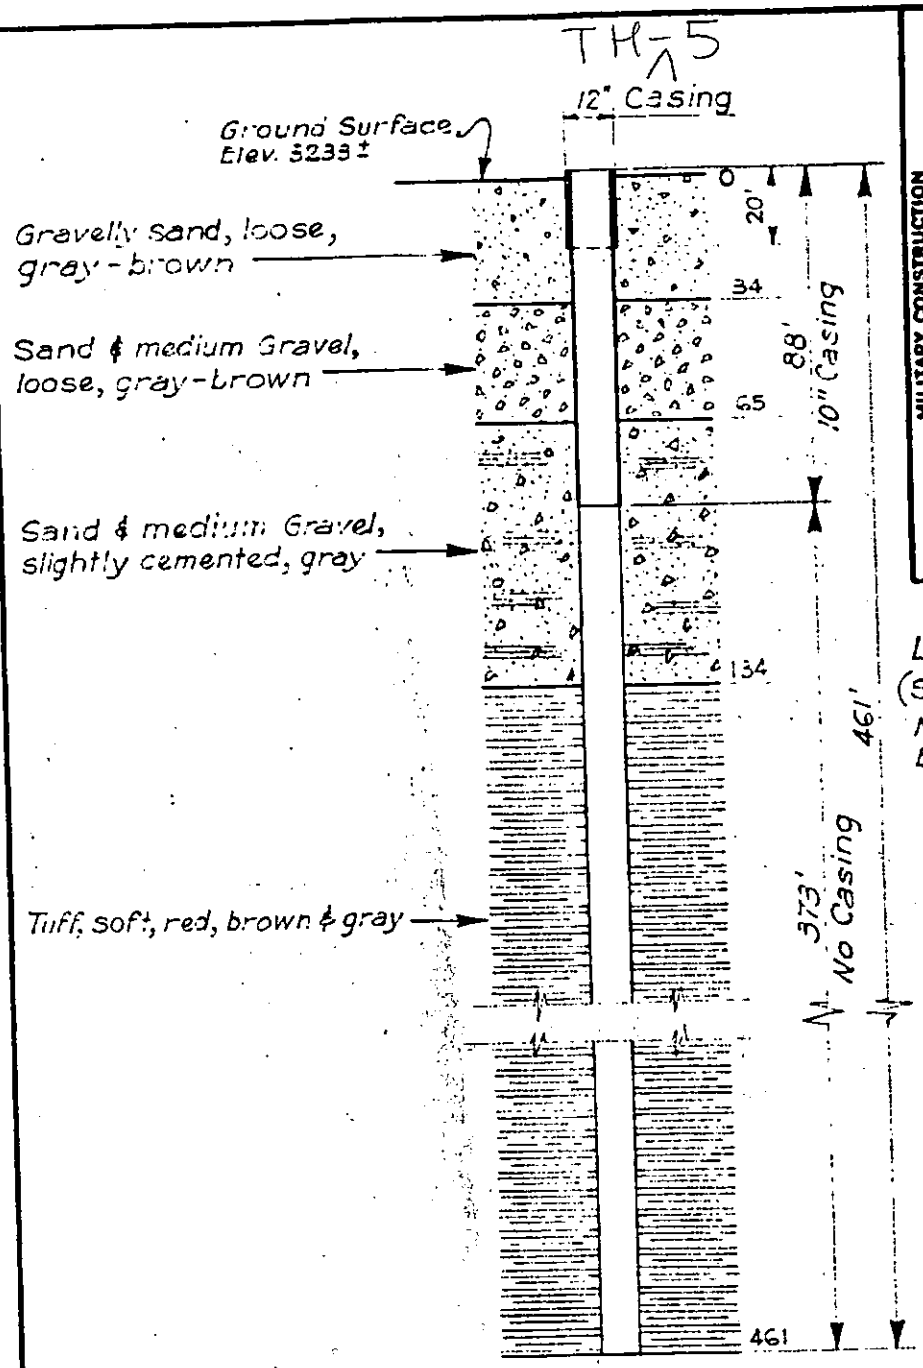

MILITARY CONSTRUCTION
MERCURY
NEAR INDIAN SPRINGS, NEVADA
LOG OF WELL No. 5
SCALE: 1" = 50'
U. S. ENGINEER OFFICE, LOS ANGELES, CALIF., APRIL 1951

LOCATION:
(See Dwg. No. 71-12-01)
N. 734,800.00
E. 690,124.00

20' of 12" I.D. Casing set. Pulled 14.4' - Left 5.6'
88' of 10" I.D. Casing set. Pulled 88' - Left 0.0'

No Casing required in drilling below 88'

Dry & abandoned at 461' total depth.

Top of 12" Casing 0.9' above ground Surface

Drilled: Nov. 4, to Nov. 12, 1950
Driller: S. R. McKinney & Son, Las Vegas, Nevada

WAR DEPARTMENT

INC. 2
Sheet 4 of 5 sheet