log 78831

Borehole Completion Report. Report Date: 16 November, 1999 Page: 1 of 1.

WELL No: MW55 Project Name: GTE Topaz Site. Douglas Co., Nv.

Location: NE 1/4; NW 1/4; NE 1/4; Sec 23, Twp 10N, Rge 21E; and 362' ft ~~N~~/S, 964 ft ~~E~~/W of NE cor ~~Sec~~ 23.

Description: Monitoring Well

Drilling Summary

Spud Date:	15 Nov., '99	
Completion Date:	16 Nov., '99	
Drlg Contractor:	Gustin	
Rig Type:	Schramm RC	
Hole Diameter:	8 5/8"	in.
Casing Diameter:	4	in.
Tot. Drld Depth:	153	ft.
Wtr Entry Depth:	108	ft.
Static Wtr Depth:	85.35	ft.
Casing Lip Elev:	7,362.8	ft.

Prepared by: Doug Goodwin

Completion Record

	Diam (in)	Depth Top	Depth Btm	Length (ft)
Conductor	10 3/4	+1.0 agl	4.0	5
Blank Csg	4	+0.7 agl	59.3	60
Slot'd Csg	4	59.3	139.3	80
Blank Csg	4	139.3	144.3	5
Btm Plug			144.8	
TD Drld:			153	
1st Water Entry:		108 ft		
Static Water Level:		85.35	07:20	17 Nov

LITHOLOGY:

GL - TD: Slatey metasediments.

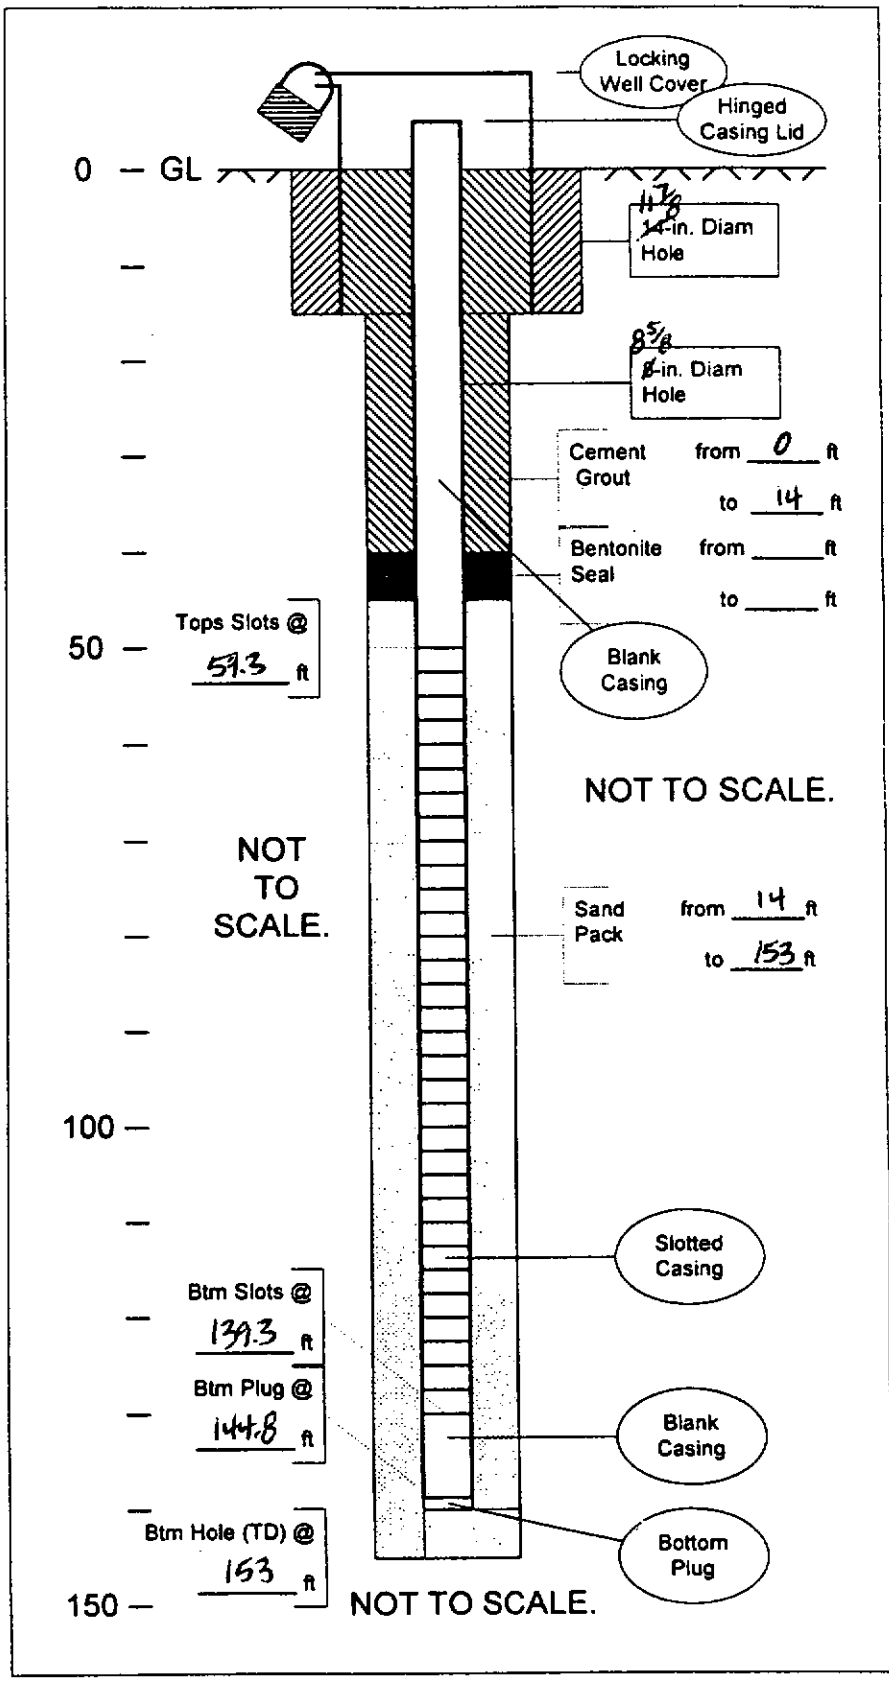

Sierra Scientific Services.
(661) 872-4221.