WHITE—DIVISION OF WATER RESOURCES
CANARY—CLIENT'S COPY
PINK—WELL DRILLER'S COPY

PRINT OR TYPE ONLY
DO NOT WRITE ON BACK

STATE OF NEVADA
DIVISION OF WATER RESOURCES

WELL DRILLER'S REPORT

Please complete this form in its entirety in accordance with NRS 534.170 and NAC 534.340

OFFICE USE ONLY
Log No. 85729
Permit No.
Basin 87

NOTICE OF INTENT NO. 21899

1. OWNER U.S. Geological Survey - WRD
MAILING ADDRESS 333 W. Nye Lane Carson City Nv 89706
ADDRESS AT WELL LOCATION Miguel Ribera Park at Neil Rd. 3925 Neil Road. Reno, Nv 89502

2. LOCATION NE ¼ NW ¼ Sec. 30 T. 19 N/S R. 20 E. Washoe County
PERMIT NO. M/O 1240 (Issued by Water Resources) | 2033106 (Parcel No.) | Miguel Ribera Park at Neil Road (Subdivision Name)

3. WORK PERFORMED
☑ New Well ☐ Replace ☐ Recondition
☐ Deepen ☐ Abandon ☐ Other

4. PROPOSED USE
☐ Domestic ☐ Irrigation ☐ Test
☐ Municipal/Industrial ☑ Monitor ☐ Stock

5. WELL TYPE
☐ Cable ☐ Rotary ☐ RVC
☑ Air ☐ Other ODEX

6. LITHOLOGIC LOG

Material	Water Strata	From	To	Thickness
Parking Lot Asphalt and Sub gravels		0	1/2	1/2
Gray Silty Clay - Not Moist		1/2	7	6 1/2
Tan Clay - Moist - Some Organics Water Return —	7 1/2	7	14 1/2	7 1/2
Tan Clay, with Small Rock chips that are Angular and Oxided		14 1/2	16	1 1/2
Very Coarse Clayey Sand		16	17 1/2	1 1/2
Very Coarse Sand (#6) mesh and Rock Chips < 1/2", Copious H_2O		17 1/2	20	2 1/2
Very Coarse Gravelly Sand		20	22	2

Date started January 25, 2002, 19
Date completed January 25, 2002, 19

7. WELL TEST DATA
TEST METHOD: ☐ Bailer ☐ Pump ☑ Air Lift

G.P.M.	Draw Down (Feet Below Static)	Time (Hours)
		Upon Completion

GPS Location:
39° 29' 17.9"
119° 46' 48.8"

8. WELL CONSTRUCTION
Depth Drilled 22 Feet Depth Cased 21 Feet

HOLE DIAMETER (BIT SIZE)

		From	To
6 5/8" Inches		0 Feet	22 Feet
Inches		Feet	Feet
Inches		Feet	Feet

CASING SCHEDULE

Size O.D. (Inches)	Weight/Ft. (Pounds)	Wall Thickness (Inches)	From (Feet)	To (Feet)
2"	PVC	Sch 40	0	21
Astm-480, Flush Threads				

Perforations:
Type perforation Factory Slot
Size perforation 0.020"
From 11 feet to 21 feet
From feet to feet
From feet to feet
From feet to feet
From feet to feet

Surface Seal: ☑ Yes ☐ No
Depth of Seal LS To 1 Foot
Placement Method: ☐ Pumped ☑ Poured
Seal Type: ☑ Neat Cement ☐ Cement Grout ☐ Concrete Grout

Gravel Packed: ☑ Yes ☐ No
From 9 feet to 21 feet

9. WATER LEVEL
Static water level 4.59 feet below land surface
Artesian flow No G.P.M. P.S.I.
Water temperature °F Quality Unknown

10. DRILLER'S CERTIFICATION
This well was drilled under my supervision and the report is true to the best of my knowledge.
Name R.N. Pennington (Contractor)
Address 333 W. Nye Lane (Contractor)
Carson City Nv 89706
Nevada contractor's license number issued by the State Contractor's Board
Nevada driller's license number issued by the Division of Water Resources, the on-site driller FP-1857
Signed R.N. Pennington (By driller performing actual drilling on site or contractor)
Date February 11, 2002

(Rev. 3-91) USE ADDITIONAL SHEETS IF NECESSARY (O)-627

Miguel Ribera Park at Neil Road

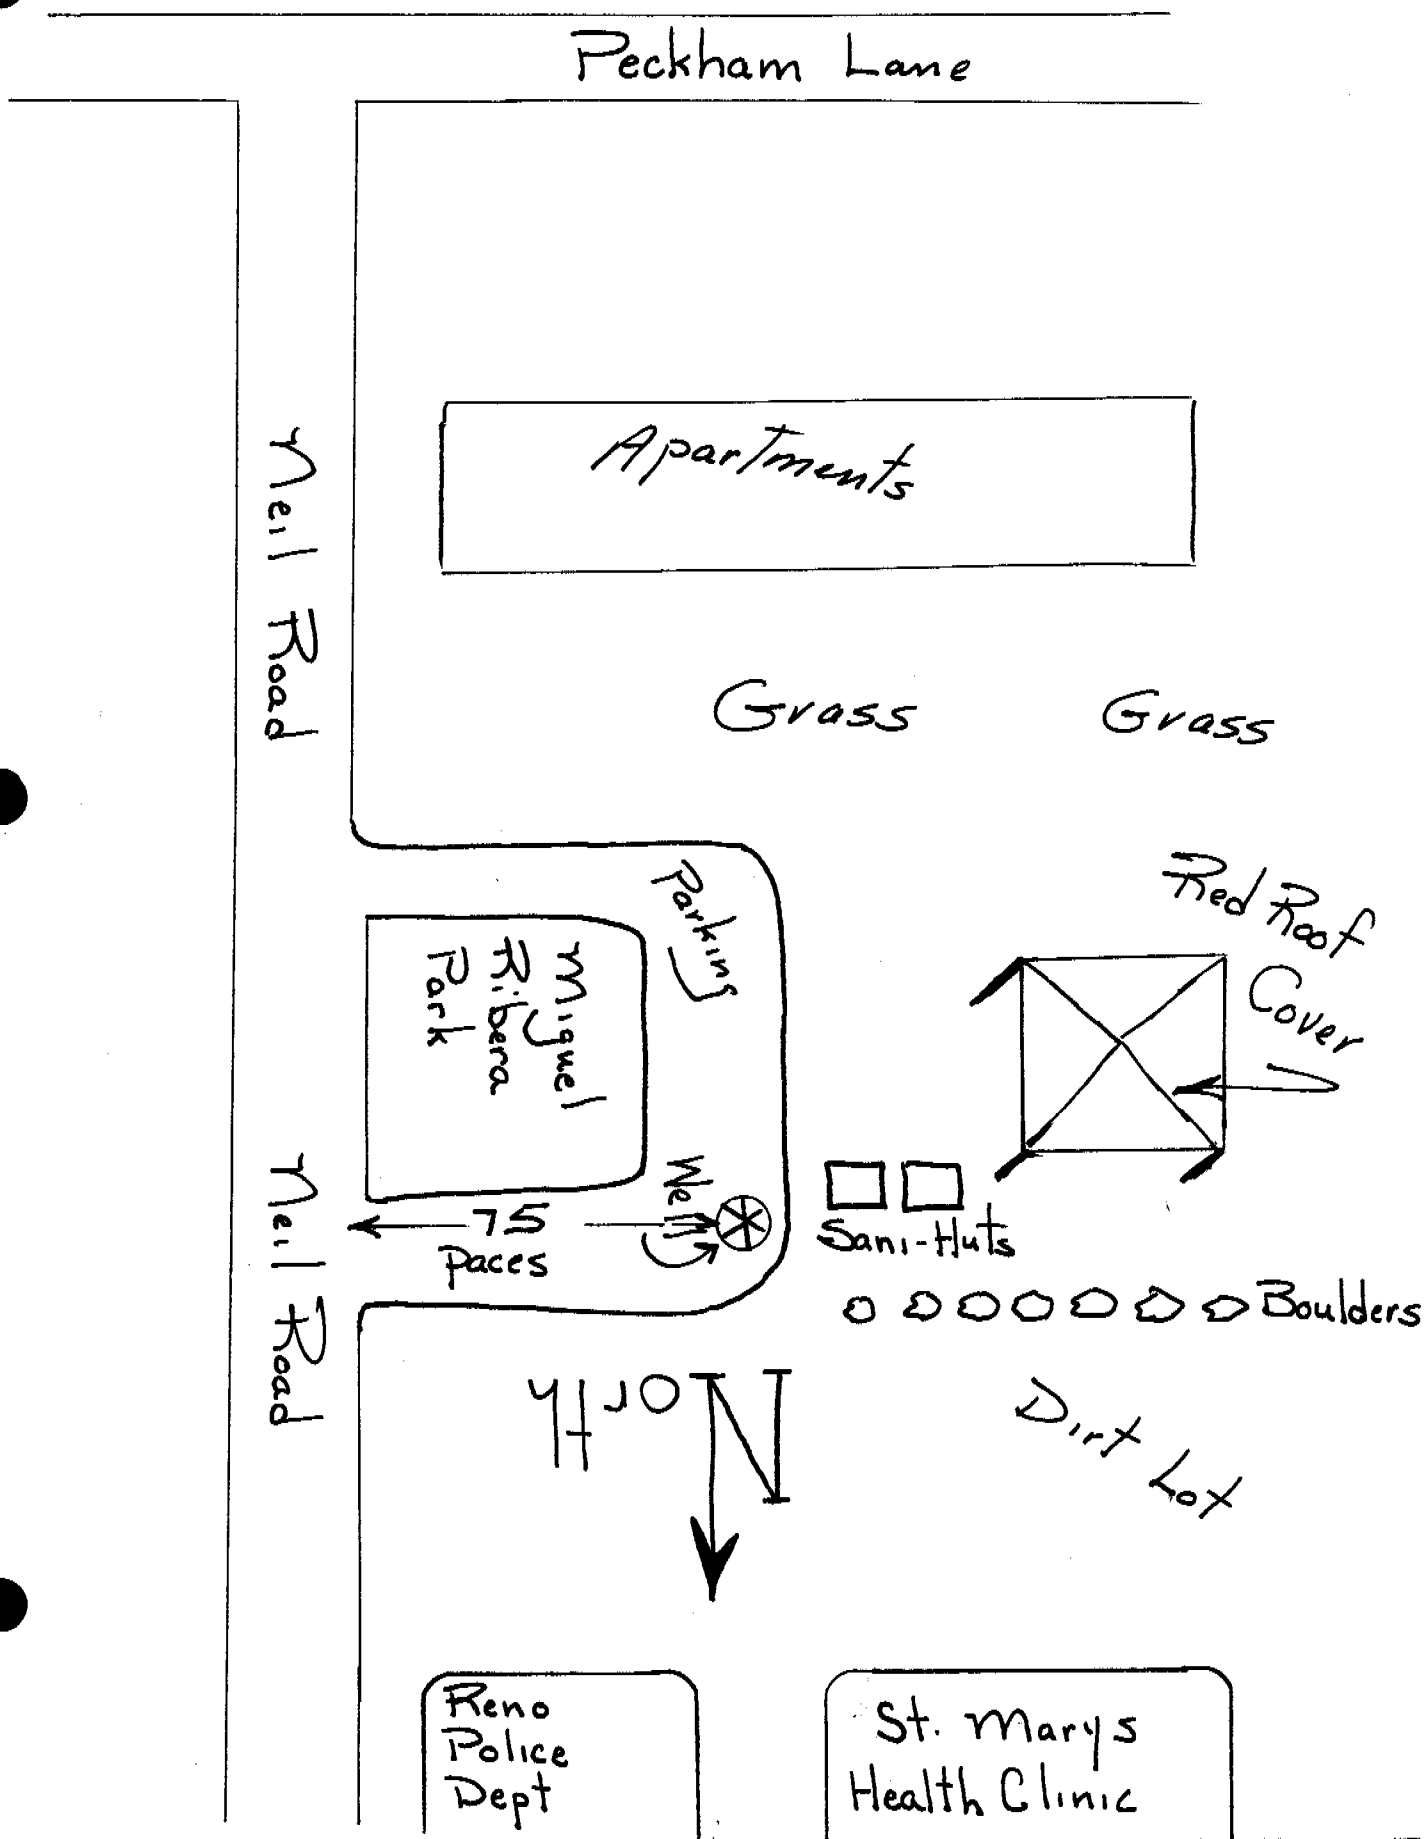

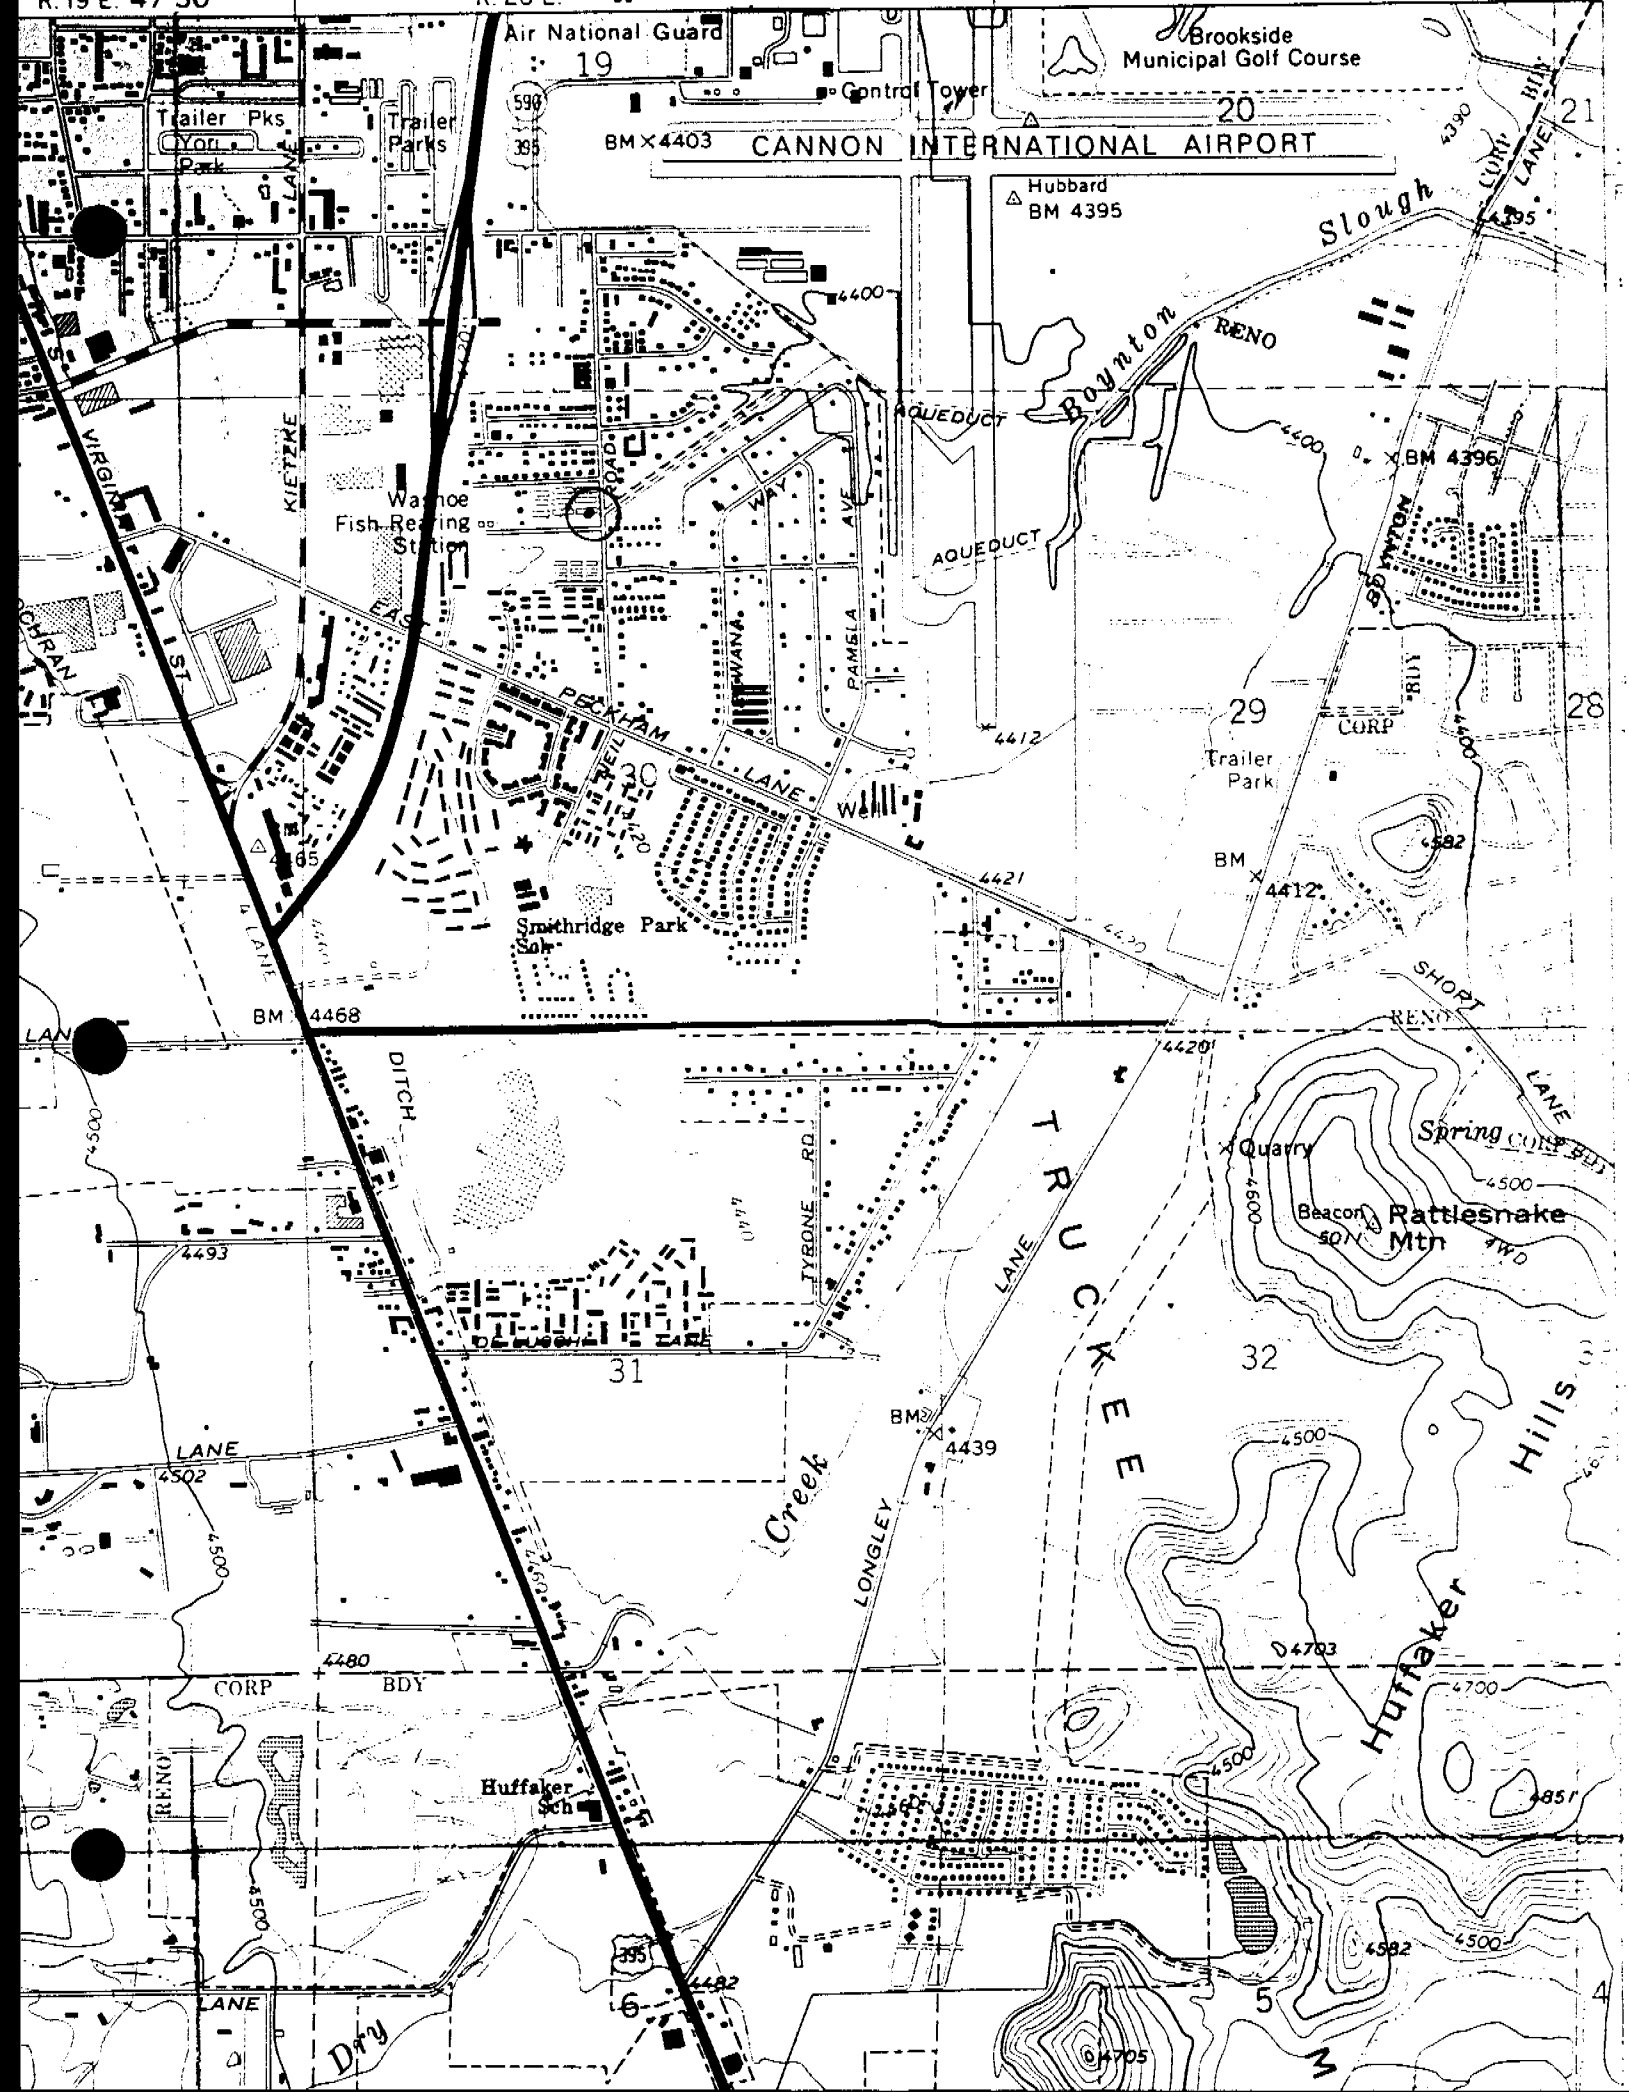

Air National Guard
Brookside Municipal Golf Course
Control Tower
CANNON INTERNATIONAL AIRPORT
Hubbard
BM 4395
BM 4403
Trailer Pks
Yori Park
Trailer Parks
Boynton Slough
RENO
AQUEDUCT
BM 4396
Washoe Fish Rearing Station
KIETZKE
VIRGINIA ST
EAST PECKHAM LANE
WAY
AVE
PAMELA
WANA
WEIL
Well
Trailer Park
CORP
BDY
Smithridge Park Sch
BM 4412
BM 4468
SHORT LANE
DITCH
TYRONE RD
TRUCKEE
Quarry
Spring
Beacon
Rattlesnake Mtn
4WD
LANE
Creek
LONGLEY
BM 4439
Huffaker Hills
CORP BDY
Huffaker Sch
Dry