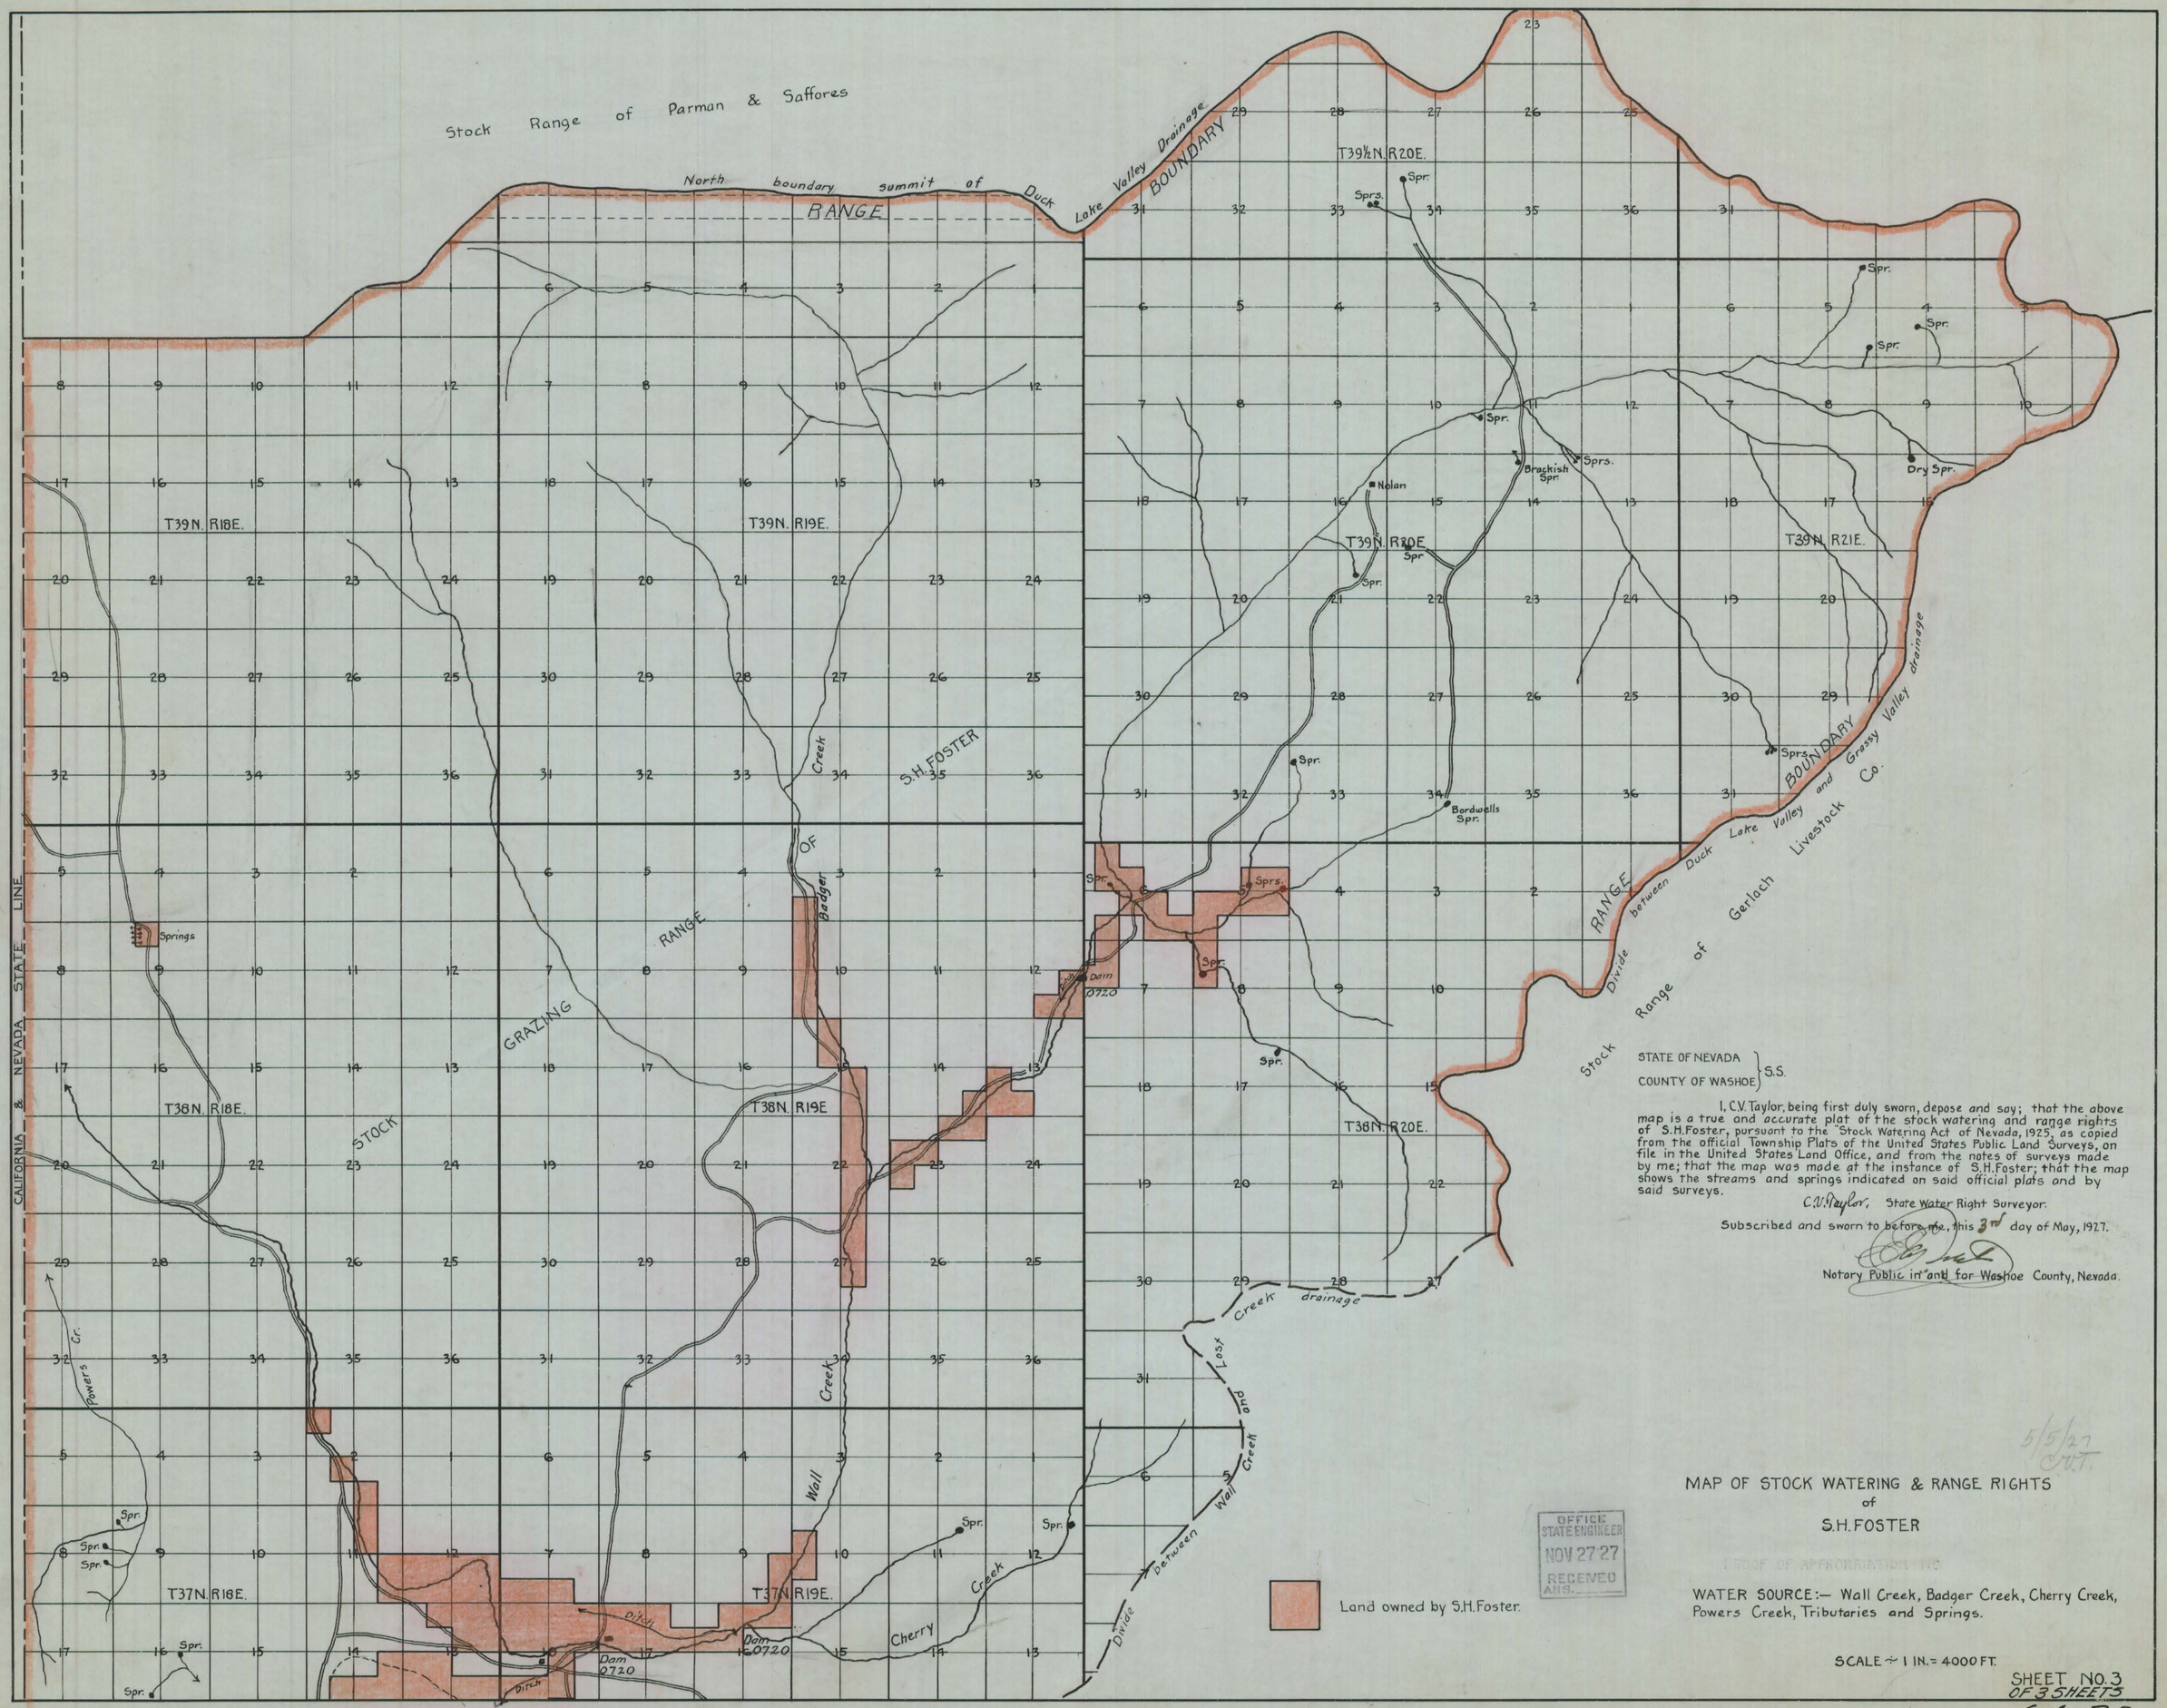

STATE OF NEVADA }
COUNTY OF WASHOE } S.S.

I, C.V. Taylor, being first duly sworn, depose and say; that the above map is a true and accurate plat of the stock watering and range rights of S.H. Foster, pursuant to the "Stock Watering Act of Nevada, 1925," as copied from the official Township Plats of the United States Public Land Surveys, on file in the United States Land Office, and from the notes of surveys made by me; that the map was made at the instance of S.H. Foster; that the map shows the streams and springs indicated on said official plats and by said surveys.

C.V. Taylor, State Water Right Surveyor.

Subscribed and sworn to before me, this 3rd day of May, 1927.

Notary Public in and for Washoe County, Nevada.

5/5/27
C.V.T.

OFFICE STATE ENGINEER
NOV 27 '27
RECEIVED
ANS.

MAP OF STOCK WATERING & RANGE RIGHTS
of
S.H. FOSTER

PROOF OF APPROPRIATION NO.

WATER SOURCE:— Wall Creek, Badger Creek, Cherry Creek, Powers Creek, Tributaries and Springs.

SCALE ÷ 1 IN. = 4000 FT.

SHEET NO. 3
OF 3 SHEETS

64-30