Log 3321

14 S - 53 E

CORPS OF ENGINEERS, U. S. ARMY

MILITARY CONSTRUCTION

MERCURY

NEAR INDIAN SPRINGS, NEVADA

LOG OF WELL No. 3

SCALE: 1" = 200'

U. S. ENGINEER OFFICE, LOS ANGELES, CALIF. APRIL 1951

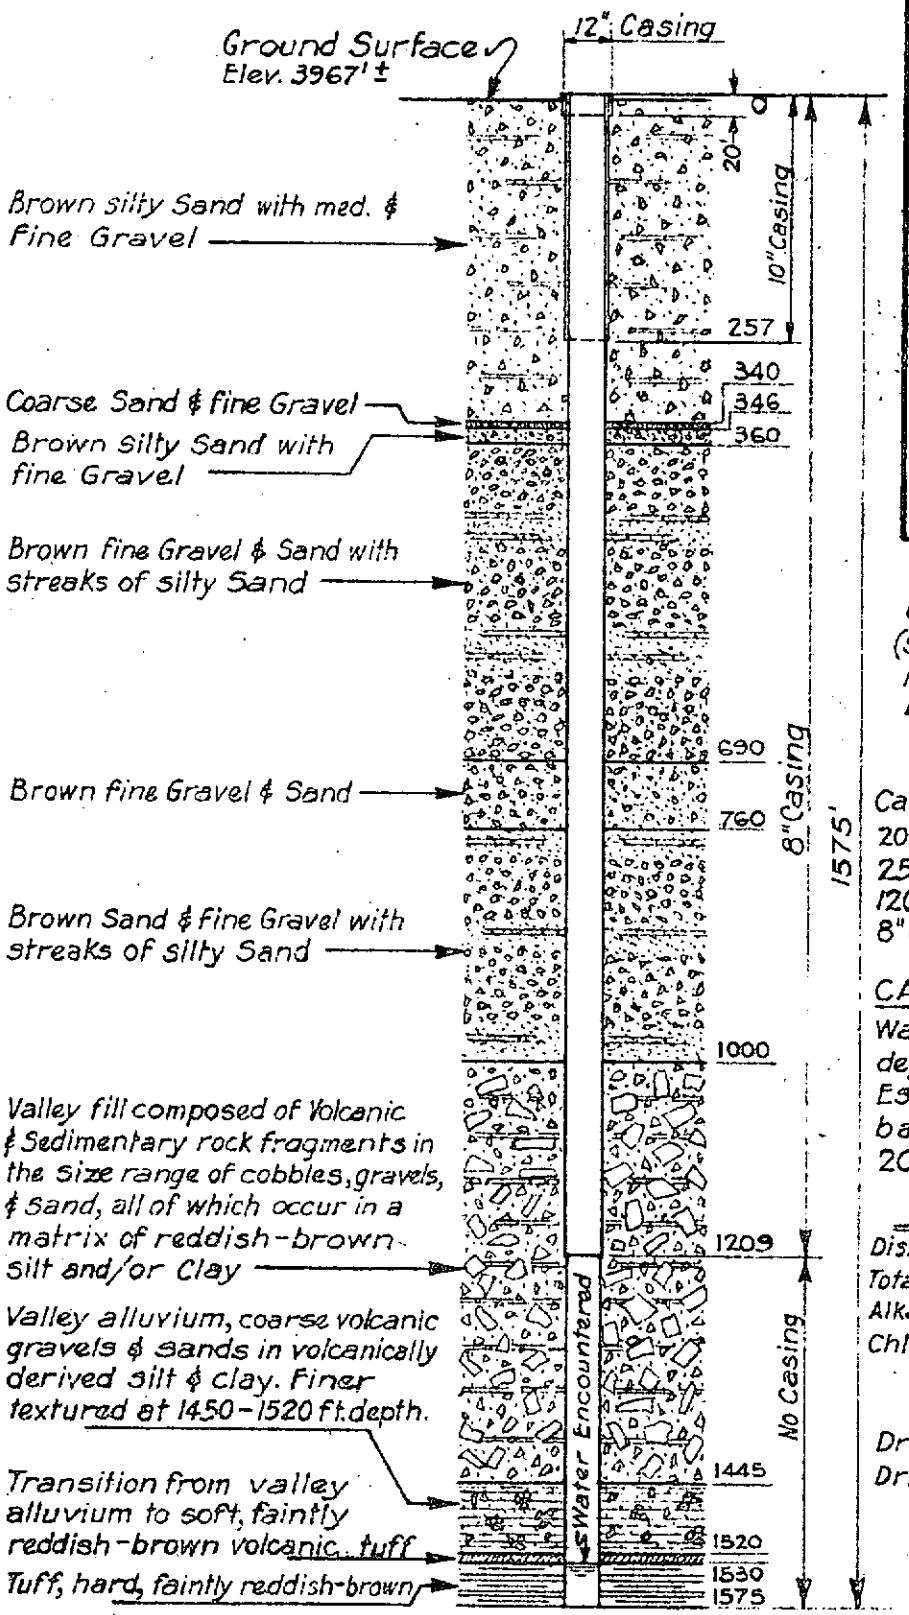

LOCATION:
(See Dwg. No. 71-12-01)
N. 817,790.46
E. 677,756.48

Casing set	Pulled.	Left.
20' of 12" I.D.	20'	0.0'
257' of 10" I.D.	257'	0.0'
1209' of 8" I.D.	0.0'	1209'

8" Casing 1' above G.S. Elev.

CAPACITY:
Water encountered at depth of 1530' Approx. Estimated yield, based on bailer test, 20 Gallons per day

Chemical Analysis

Dissolved Solids	399 PPM
Total Hardness ($CaCO_3$)	106 "
Alkalinity ($CaCO_3$) M.O.	190 PPM P=0
Chlorides	28 PPM

Drilling start. 11-15-1950
Drilling compl. 2-10-1951

Driller: S. R. McKinney & Son, Las Vegas, Nevada

WAR DEPARTMENT

INC. 2
Sheet 2 of 5 sheets