Log # 52398

U. S. ARMY

CORPS OF ENGINEERS, U. S. ARMY
OFFICE OF THE DISTRICT ENGINEER
LOS ANGELES, CALIFORNIA

INDIAN SPRINGS AUX. LAND. FIELD
INDIAN SPRINGS, NEVADA
WATER SUPPLY
LOG OF WELL No. 2

DATE NOV. 1942

DRAWN BY R.S.T.
TRACED BY
CHECKED BY
SUBMITTED BY
APPROVAL RECOMMENDED
CHIEF OF BRANCH
PREPARED UNDER THE DIRECTION OF
APPROVED
CHIEF ENGINEERING DIVISION
DRAWING NO
SHEET OF
SCALE 1" = 100'

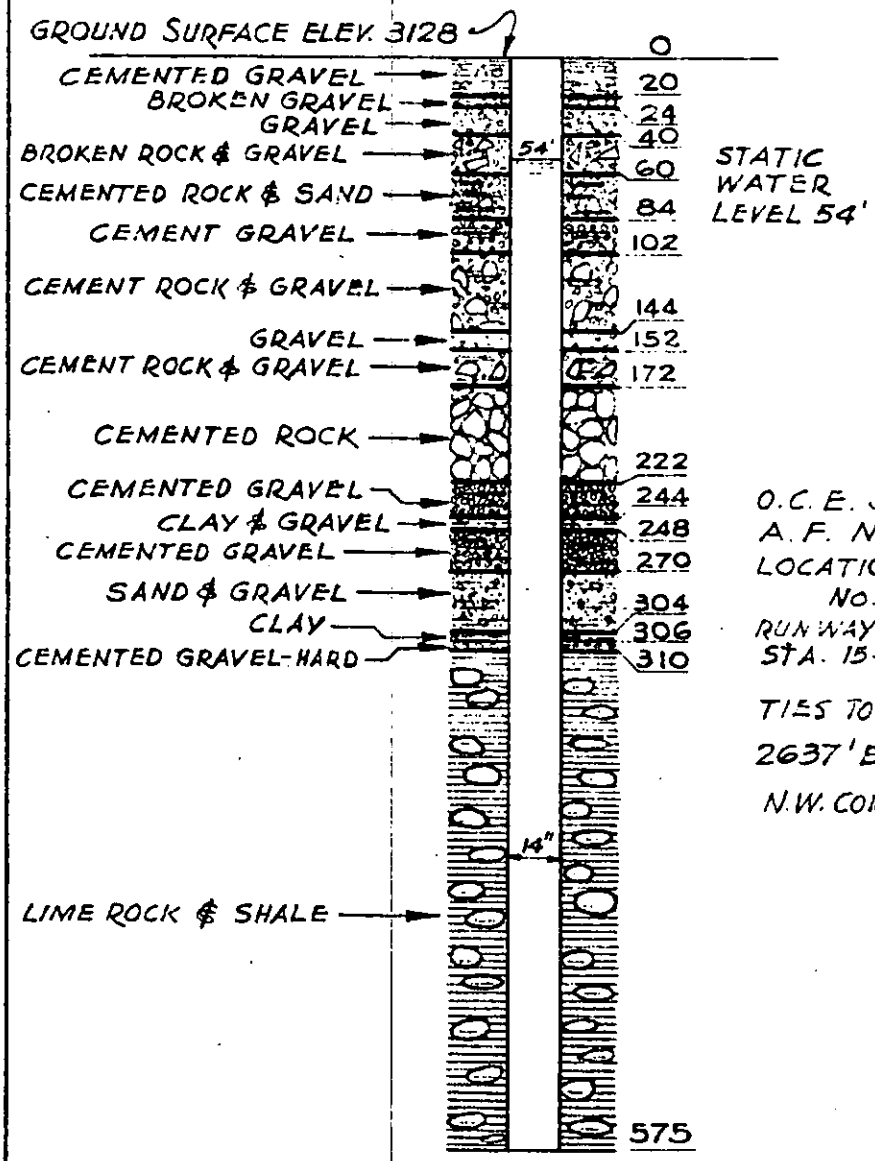

O.C.E. JOB No. A(2-1)
A.F. No. 735
LOCATION MAP FILE
No. 573/65 573/101
RUNWAY CO-ORDINATES:
STA. 15+06 S. & 43+50 W.

TIES TO PUBLIC LAND SURVEY:
2637' E. AND 367' S OF
N.W. COR. SEC. 8, T16S. R56 E.

14" DIA - 10 GUAGE CASING

S.W.L. 1942 - = 54'
S.W.L. 52 = 59'

TEST DATA		
PUMPED G.P.M.	TOTAL LIFT FT.	STATIC 54' DRAWDOWN
150	80	26
250	87	33
300	90	33
500	104	50

STATIC WATER LEVEL 54'
RECOVER - FROM 104' TO STATIC
WATER LEVEL - 8½ MINUTES.
DATE COMPLETED - SEPT. 15, 1942.

CORPS OF ENGINEERS