WHITE—DIVISION OF WATER RESOURCES
CANARY—CLIENT'S COPY
PINK—WELL DRILLER'S COPY

PRINT OR TYPE ONLY
DO NOT WRITE ON BACK

STATE OF NEVADA
DIVISION OF WATER RESOURCES

WELL DRILLER'S REPORT

Please complete this form in its entirety in accordance with NRS 534.170 and NAC 534.340

OFFICE USE ONLY
Log No. 59043
Permit No.
Basin

NOTICE OF INTENT NO. 24361

1. OWNER USGS/Washoe Co. Utilities Dept
MAILING ADDRESS 333 W. Nye Ln
Carson City NV 89706
ADDRESS AT WELL LOCATION LV # 4
Corner Patrician Way and Gremlin

2. LOCATION NW ¼ SE ¼ Sec. 34 T. 21 N/S R. 19 E Washoe County
PERMIT NO. M/O-1055 (Issued by Water Resources) 080564-01 (Parcel No.) Subdivision Name

3. WORK PERFORMED
☑ New Well ☐ Replace ☐ Recondition
☐ Deepen ☐ Abandon ☐ Other

4. PROPOSED USE
☐ Domestic ☐ Irrigation ☐ Test
☐ Municipal/Industrial ☑ Monitor ☐ Stock

5. WELL TYPE
☐ Cable ☐ Rotary ☐ RVC
☐ Air ☑ Other Auger

6. LITHOLOGIC LOG

Material	Water Strata	From	To	Thickness
Road aggregate		0	2	2
clayey sand		2	4	2
clay		4	23	19
clayey sand	X	23	30	7

Date started 6/13, 1996
Date completed 6/13, 1996

7. WELL TEST DATA
TEST METHOD: ☐ Bailer ☐ Pump ☐ Air Lift

G.P.M.	Draw Down (Feet Below Static)	Time (Hours)

8. WELL CONSTRUCTION
Depth Drilled 30 Feet Depth Cased 30 Feet

HOLE DIAMETER (BIT SIZE)

Inches	From (Feet)	To (Feet)
6.6	0	30

CASING SCHEDULE

Size O.D. (Inches)	Weight/Ft. (Pounds)	Wall Thickness (Inches)	From (Feet)	To (Feet)
2"	PVC Sch 40		0	30

Perforations:
Type perforation slot
Size perforation .010
From 25 feet to 30 feet
From feet to feet
From feet to feet
From feet to feet
From feet to feet

Surface Seal: ☑ Yes ☐ No
Depth of Seal
Placement Method: ☐ Pumped ☑ Poured
Seal Type: ☑ Neat Cement ☐ Cement Grout ☐ Concrete Grout

Gravel Packed: ☑ Yes ☐ No
From 18 feet to 30 feet

9. WATER LEVEL
Static water level 19.32 feet below land surface
Artesian flow G.P.M. P.S.I.
Water temperature °F Quality

10. DRILLER'S CERTIFICATION
This well was drilled under my supervision and the report is true to the best of my knowledge.
Name Armando R. Robledo
Contractor
Address c/o USGS 333 W. Nye Ln
Contractor
Carson City NV
Nevada contractor's license number issued by the State Contractor's Board
Nevada driller's license number issued by the Division of Water Resources, the on-site driller FP 1859
Signed
By driller performing actual drilling on site or contractor
Date 6/26/96

(Rev. 3-91) USE ADDITIONAL SHEETS IF NECESSARY (O)-627

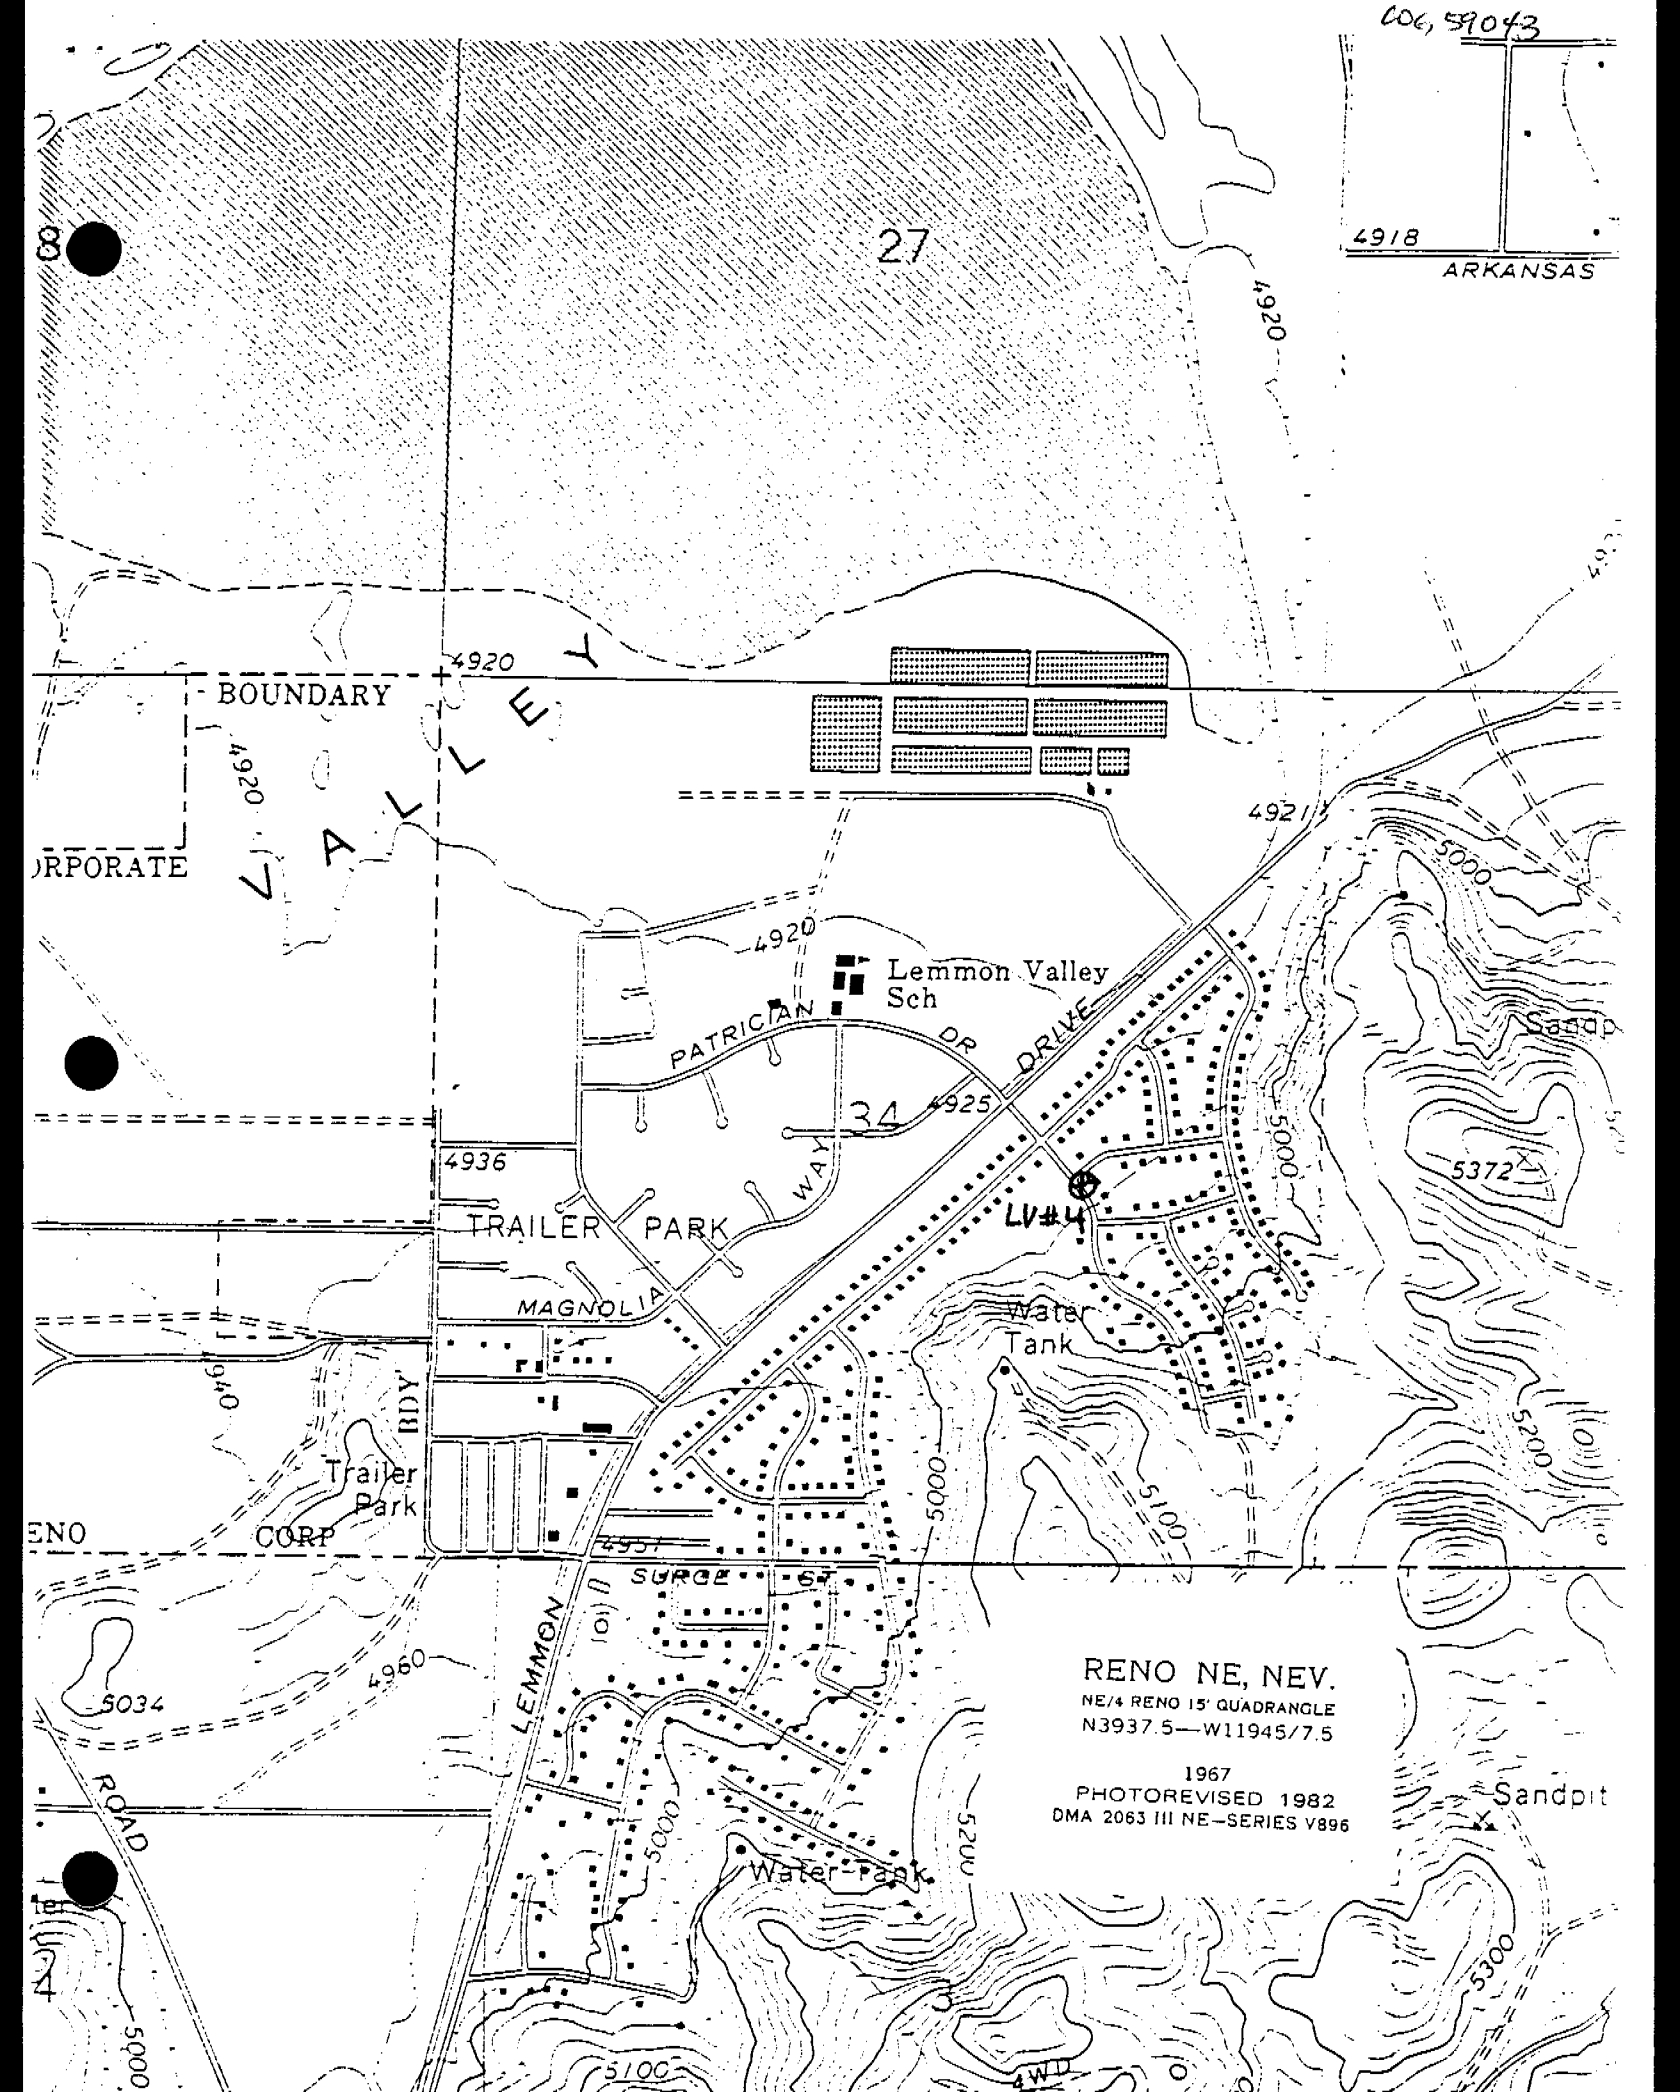

606, 59043
4918
ARKANSAS
27
4920
BOUNDARY
VALLEY
ORPORATE
4921
5000
Lemmon Valley
Sch
PATRICIAN DR
DRIVE
34
4925
4936
TRAILER PARK
WAY
MAGNOLIA
LV#4
Water
Tank
5372
Sandp
5200
5100
BDY
Trailer
Park
ENO
CORP
4957
SURGE ST
LEMMON
4960
5034
ROAD
Water Tank
Sandpit
5300
4WD
RENO NE, NEV.
NE/4 RENO 15' QUADRANGLE
N3937.5—W11945/7.5
1967
PHOTOREVISED 1982
DMA 2063 III NE—SERIES V896